Plan Information

Tenure Type	Freehold
Plan Type	Deposited Plan
Plan Purpose	Subdivision

Plan Heading

Lots 201, 214, 215, 234, 237-245, 253 and 9003

Locality & Local Government

Locality	Anketell
Local Government	City of Kwinana

Department of Planning, Lands and Heritage

File Number	

Examination

Examined	Date

Planning Approval

Planning Authority	Western Australian Planning Commission
Reference	164348

Delegated under S. 16 P&D Act 2005	Date

In Order For Dealings

Subject To	

For Inspector of Plans and Surveys	Date

Plan Approved Reg. 26A (1),(4)

Inspector of Plans and Surveys / Authorised Land Officer	Date

Survey Details

Field Records	163491
Declared as Special Survey Area	Yes

Survey Method Regulatory Statement

Survey carried out under Reg. 26A Special Survey Area Guidelines. See survey sheet(s) to determine the true final position and type of all survey marks placed for this plan.

Survey Method and Plan Content Variations

Approved Variation Type	Reference
REG 26A(1) FINAL MARKING DEFERRED	Approved ID DXXX-XX Dated XX Month Year Landgate File 0XXXX-20XX

Survey Certificate - Regulation 54

I, Kenny R. SELLERS
hereby certify that this plan is accurate and is a correct representation of the -

(a) survey; and

(b) calculations from measurements recorded in the field records,

undertaken for the purposes of this plan and that it complies with the relevant written law(s) in relation to which it is lodged.

Licensed Surveyor	Date

Survey Organisation

Name	MNG MCMULLEN NOLAN GROUP
Address	PO Box 124, BULL CREEK W.A. 6149
Phone	6436 1599
Fax	
Email	info @ mngsurvey.com.au
Reference	105559dp-015b

Amendments

Version	Lodgement Type	Amendment Description	Authorised By	Date

Former Tenure

New Lot / Land	Parent Plan Number	Parent Lot Number	Title Reference	Subject Land Description
201, 214, 215, 234, 237-245, 253, 9003	DP 431725	LOT 9002		

Former Tenure Interests and Notifications

Subject	Purpose	Statutory Reference	Origin	Land Burdened	Benefit To	Comments
(33b)	EASEMENT (Sewerage)	SEC 167 OF THE P&D ACT 2005 REG 33 (b)	DP 431725	LOTS 201, 214	WATER CORPORATION	3m Wide and Parallel
(33a)	EASEMENT (Drainage)	SEC 167 OF THE P&D ACT 2005 REG 33 (a)	DP 431725	LOT 9003	CITY OF KWINANA	

New Notifications and Memorials

Subject	Purpose	Statutory Reference	Origin	Land Burdened	Benefit To	Comments
	NOTIFICATION (Hazards or Other Factors)	SEC 165 OF THE P & D ACT 2005	DOC	LOTS 201, 214, 215, 234, 237-245, 253		PROXIMITY TO MOSQUITO BREEDING AREA
	NOTIFICATION (Hazards or Other Factors)	SEC 165 OF THE P & D ACT 2005	DOC	LOTS 201, 214, 215, 234, 237-245, 253		BUSHFIRE MANAGEMENT PLAN

AMENDMENTS TABLE		
Revision	Description	Date
A	Initial Issue	11/02/2026
B	Add drainage basin in Lot 9003 Update I&N table	17/02/2026

DRAFT
ALL AREAS AND DIMENSIONS ARE SUBJECT TO FINAL SURVEY AND WAPC APPROVAL

PRELIMINARY ONLY
UNLODGED VERSION
SUBJECT TO
LANDGATE AUDIT

This version is
- Current as at 12/02/2026
- Subject to change without notice
- Not intended for design use, a LANDGATE APPROVED copy should be obtained for such purposes.

UNLODGED VERSION

UNLODGED VERSION

GOVERNMENT OF WESTERN AUSTRALIA

Landgate

MNG

MC MULLEN NOLAN GROUP PTY LTD
PO Box 124, Bull Creek W.A. 6149
Tel: (08) 6436 1599
Email: info@mngsurvey.com.au

MNG Ref : 105559dp-015b - Stage 4 Phase 2 - DP432495.CSD

ADDITIONAL SHEETS	SHEET	SHEETS	VERSION NUMBER	DEPOSITED PLAN
SURVEY SHEET	1 OF	2	1	432495

DRAFT
ALL AREAS AND DIMENSIONS ARE SUBJECT TO FINAL SURVEY AND WAPC APPROVAL

UNLODGED VERSION

PRELIMINARY ONLY
UNLODGED VERSION
SUBJECT TO
LANDGATE AUDIT

This version is
- Current as at 12/02/2026
- Subject to change without notice
- Not intended for design use, a LANDGATE APPROVED copy should be obtained for such purposes.

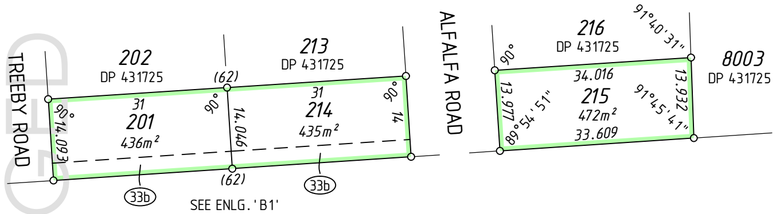

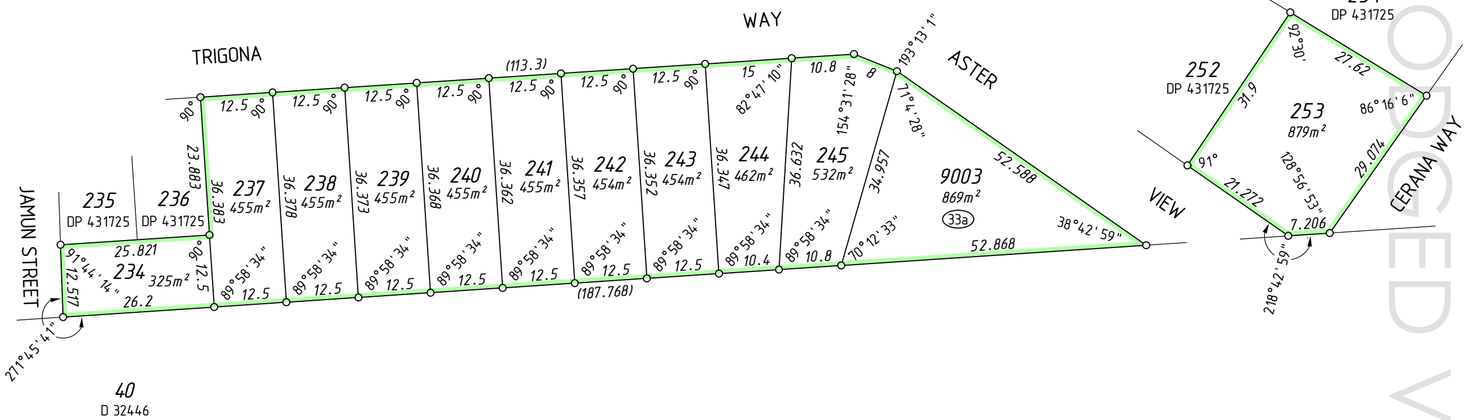

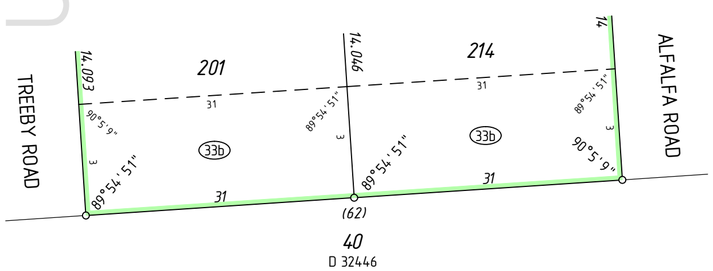

ENLARGEMENT 'B1'
Not to scale

UNLODGED VERSION

ALL DISTANCES ARE IN METRES

GOVERNMENT OF WESTERN AUSTRALIA
Landgate
MNG

MC MULLEN NOLAN GROUP PTY LTD
PO Box 124, Bull Creek W.A. 6149
Tel: (08) 6436 1599
Email: info@mngsurvey.com.au

MNG Ref : 105559dp-015b - Stage 4 Phase 2 - DP432495.CSD

ADDITIONAL SHEETS	SHEET	SHEETS	VERSION NUMBER	DEPOSITED PLAN
SURVEY SHEET	2 OF	2	1	432495

DRAFT
ALL AREAS AND DIMENSIONS
ARE SUBJECT TO FINAL SURVEY
AND WAPC APPROVAL

UNLODGED VERSION

PRELIMINARY ONLY
UNLODGED VERSION
SUBJECT TO
LANDGATE AUDIT

This version is
- Current as at 12/02/2026
- Subject to change without notice
- Not intended for design use,
a LANDGATE APPROVED copy
should be obtained for such purposes.

UNLODGED VERSION

THIS SURVEY SHEET WILL BE
REPLACED BY THE SURVEY DATA

UNLODGED VERSION

UNLODGED VERSION

GOVERNMENT OF WESTERN AUSTRALIA

Landgate

MNG

MC MULLEN NOLAN GROUP PTY LTD
PO Box 124, Bull Creek W.A. 6149
Tel: (08) 6436 1599
Email: info@mngsurvey.com.au

MNG Ref : 105559dp-015b

		VERSION NUMBER	DEPOSITED PLAN
		1	432495