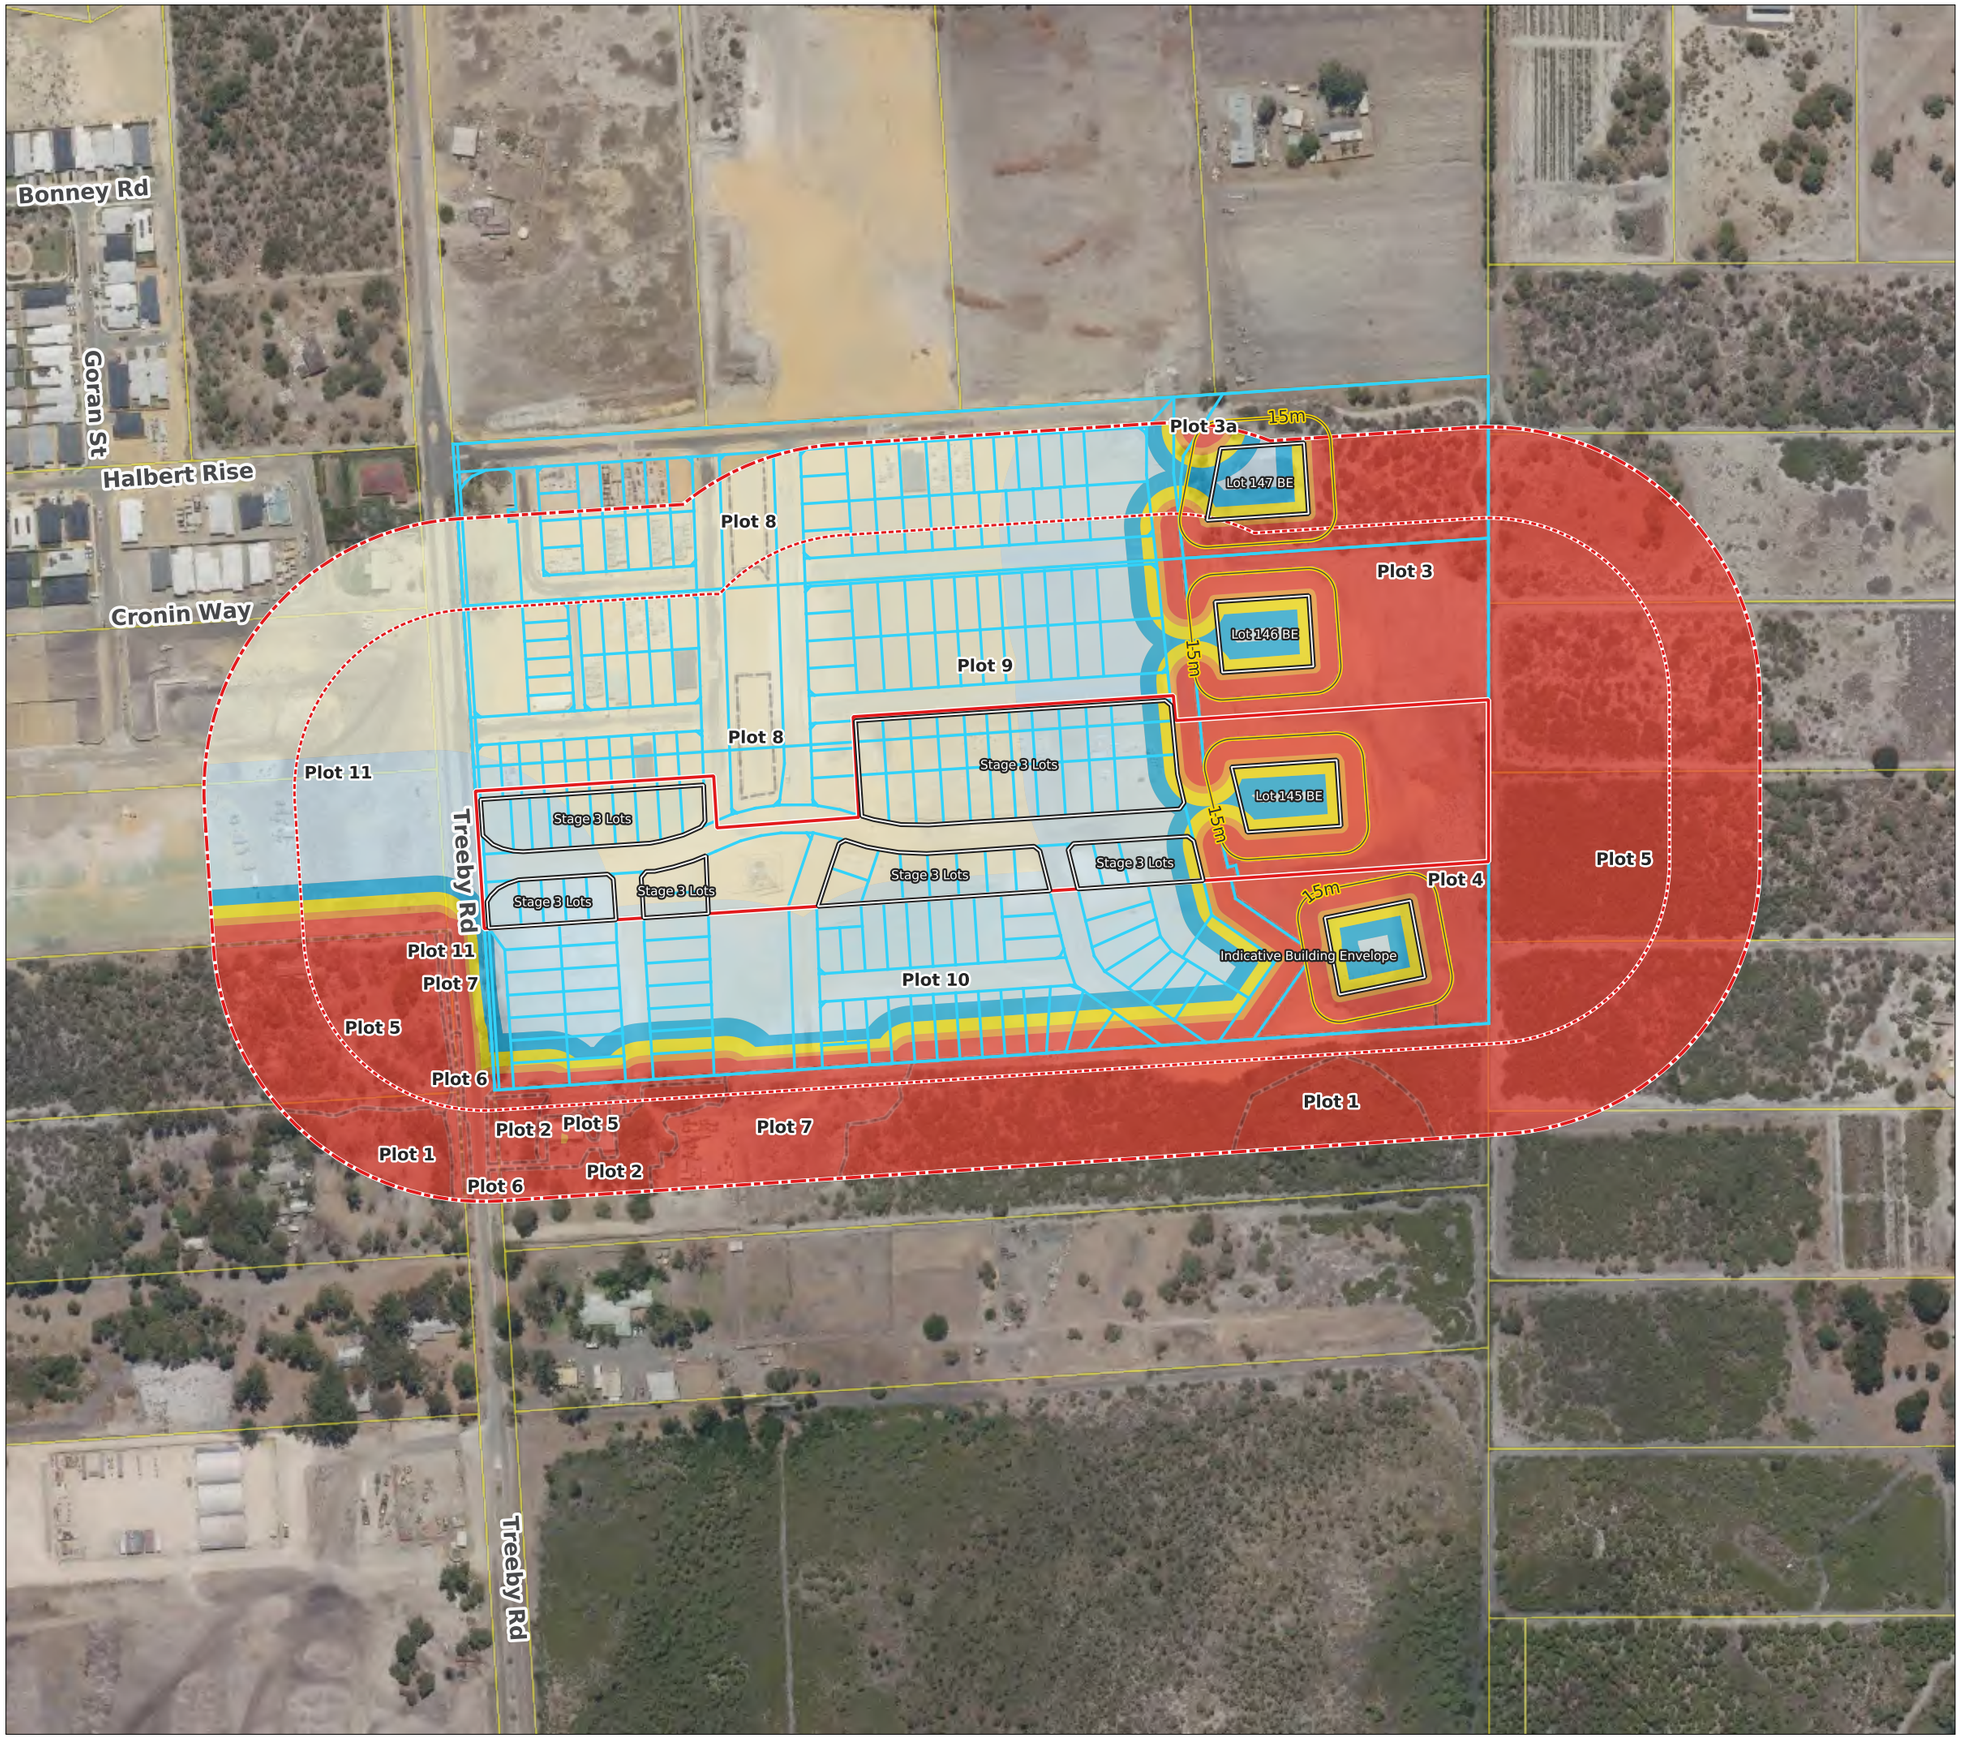

Legend

- Proposed Development
- Building Outline
- Project Area
- 100m
- 150m
- Cadastre
- Vegetation Plot
- Asset Protection Zone

BAL Contours

- BAL FZ
- BAL 40
- BAL 29
- BAL 19
- BAL 12.5
- BAL Low

Scale 1:3,300

0 50 100 150 Metres

Linfire Consultancy

A PO Box 4031 Woodlands WA 6018

M +61 (0)433 528 511

E linden@linfire.com.au

Figure 2: BAL Contour Plan

Lot 36 - 38 Treeby Road (Stage 3 Condition Clearance)

Jardim Property

© 2025. GIS Pro makes no claims, no representations, and no warranties, express or implied, concerning the validity (express or implied), the reliability or the accuracy of the GIS data and GIS data products, including the implied validity of any uses of such data. Street Map Sources: Map data ©2021 Google. Hybrid Imagery: Images © Google Imagery, CNES, Airbus, Maxar Technologies. Date Printed: 28-08-2025

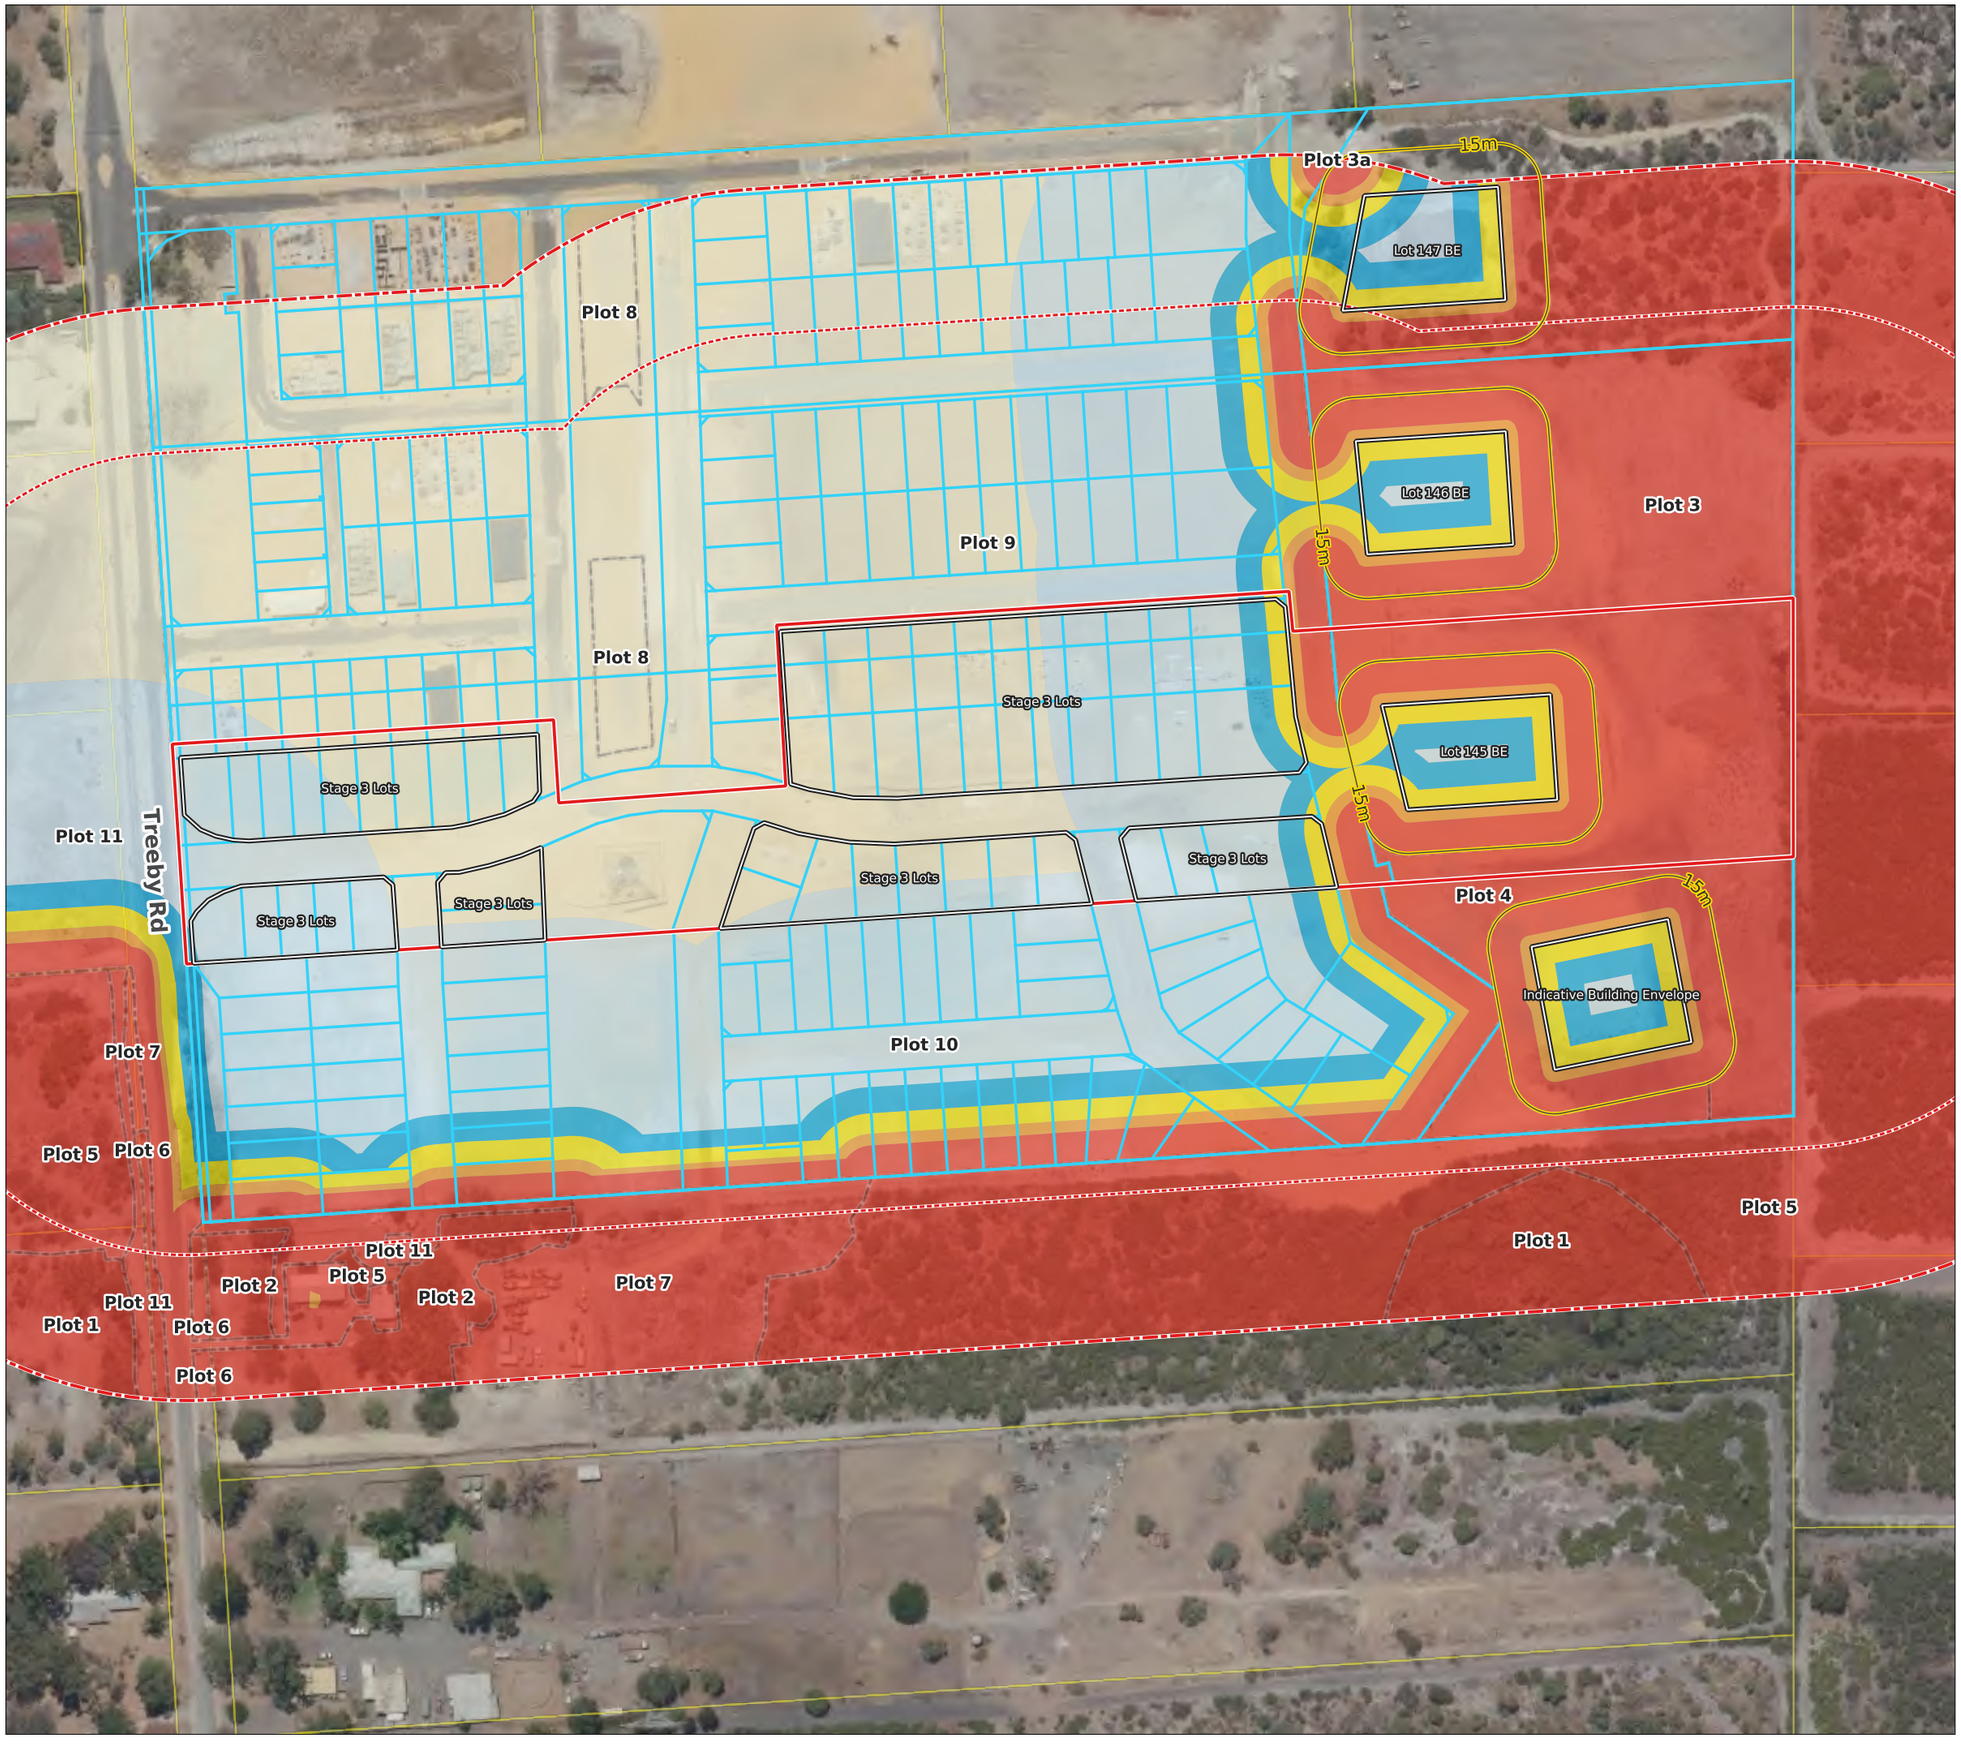

Legend

- Proposed Development
- Building Outline
- Project Area
- 100m
- 150m
- Cadastre
- Vegetation Plot
- Asset Protection Zone

BAL Contours

- BAL FZ
- BAL 40
- BAL 29
- BAL 19
- BAL 12.5
- BAL Low

Scale 1:2,100

0 30 60 90 Metres

Linfire Consultancy

A PO Box 4031 Woodlands WA 6018

M +61 (0)433 528 511

E linden@linfire.com.au

Figure 2: BAL Contour Plan (zoomed)

Lot 36 - 38 Treeby Road (Stage 3 Condition Clearance)

Jardim Property

© 2025. GIS Pro makes no claims, no representations, and no warranties, express or implied, concerning the validity (express or implied), the reliability or the accuracy of the GIS data and GIS data products, including the implied validity of any uses of such data. Street Map Sources: Map data ©2021 Google. Hybrid Imagery: Images © Google Imagery, CNES, Airbus, Maxar Technologies. Date Printed: 28-08-2025